FilmL.A., Inc.
6255 W Sunset Blvd, 12th Floor
Hollywood, CA 90028
t: (213)977-8600 - f: (213)977-8601
www.filmla.com

Summary Information

Permit No: F00140797-A **Type of Permit:** FILMING **Release Date:** 08/14/2018

Production Company TWENTIETH CENTURY FOX TELEVISION

Insured Company Name TWENTIETH CENTURY FOX TELEVISION

Contact Phone No. 1 310-369-1000
Contact Phone No. 2 310-969-0094
Fax
Address 10201 W PICO BLVD, BUILDING 1 LOS ANGELES, California 90064

Production Title SINGLE PARENT- RESHOOT

Type of Production TV Pilot -1

Producer Erin O'Malley

Director Jason Winer

1st AD Michael Risoli

Production Manager Ryan Guellow

FilmL.A. Coordinator Daniel Poissant

Location Manager Lucas Nalepinsk
Primary Phone Mobile - 617-283-3156
Secondary Phone Office - 310-369-3586

Location Assistant n/a n/a
Primary Phone Mobile - 000-000-0000
Secondary Phone

Fees

Notification Charge	$170.00
LA CITY LANE AND STREET CLOSURE FEE	$312.00
FILMLA NON-REFUNDABLE FILM PERMIT RIDER FEE	$109.00

Total Permit Fee $591.00

Number of Locations 1

NOT A PERMIT

FilmL.A., Inc.
6255 W Sunset Blvd, 12th Floor
Hollywood, CA 90028
t: (213)977-8600 - f: (213)977-8601
www.filmla.com

Summary Information — Location

Permit Number	F00140797-A	**Location Manager**	Lucas Nalepinsk
Production Company	TWENTIETH CENTURY FOX TELEVISI...	Primary Phone	Mobile - 617-283-3156
Insured Company	TWENTIETH CENTURY FOX TELEVISI...	Secondary Phone	Office - 310-369-3586
Production Title	SINGLE PARENT- RESHOOT		

Location Address Avenue of the Stars & W Galaxy Way, Los Angeles, CA, 90067

Location Type Street

Film Dates 8/15/2018 - 8/16/2018 18:00 - 02:00 1 day

Open or Closed to the Public Open

Generic Conditions
All closures impacting sidewalks must be implemented per WATCH manual, CA MUTCD TA-28 & TA-29
All travel lanes and bike lanes shall be closed per the WATCH manual.
Community Survey Obtained
Must Maintain 5' Clearance on Sidewalks/Walkways
Must maintain local/emergency access
No cast or crew parking on area streets
No interference with merchant activity.
No Parking in handicap spaces at anytime.
No steps from trailers, trucks or motorhomes may be facing road
Number of uniformed officers listed on the permit is a minimum requirement. Permittee remains responsible for deploying a sufficient number of uniformed officers to provide traffic and crowd control to ensure the safety of the film crew and the public.
Traffic control must be done in accordance w/MUTCD
Traffic Officers Required
Uniformed officers shall have a copy of the film permit in their possession and are required to confirm that all traffic control signage devices are in place.

Please see attached document Galaxy btwn Ave of the Stars West to end SS Curb & Closure AOS to Century park e - Single Parent.pdf

Equipment on Location

Type	Quantity
5 or 10 ton trucks	1
Cast/Crew vehicles	45
Cube Trucks	1
Generator	1
Stakebed Trucks	4
Vans	4

Personnel on Location

Type	Quantity
Cast	2
Crew	50
Off-Duty/Retired LAPD Officer(s)	2

NOT A PERMIT

FilmL.A., Inc.
6255 W Sunset Blvd, 12th Floor
Hollywood, CA 90028
t: (213)977-8600 - f: (213)977-8601
www.filmla.com

Summary Information — Location

Permit Number	F00140797-A	**Location Manager**	Lucas Nalepinsk
Production Company	TWENTIETH CENTURY FOX TELEVISI...	Primary Phone	Mobile - 617-283-3156
Insured Company	TWENTIETH CENTURY FOX TELEVISI...	Secondary Phone	Office - 310-369-3586
Production Title	SINGLE PARENT- RESHOOT		

Filming Activities Camera on sticks; Drive by; Drive ups & away; Driving shots; Equipment on sidewalk & street; Equipment on sidewalk only.; Equipment on sidewalk, in curb lane & across street; Exterior Dialogue; Exterior establishing shots; Intermittent traffic control - 2 minutes standard; Scene is two cars are pulling up to a red light, both try to turn around at the same time and end up in a fender bender ; Caemra and equipment in street, on sidewalk. ; LOCAL TRAFFIC/RESIDENTS WILL HAVE COMPLETE ACCESS TO THE RESIDENTIAL HOMES WITHIN THE CLOSURE.;

Jurisdiction **Political:** Los Angeles City - Council District 05 **Police:** Los Angeles Police Department **Fire:** Los Angeles City

Approvals

FILML.A. CLOSURES	Jennifer Morelos
LOS ANGELES CITY DEPARTMENT OF PUBLIC WORKS	Vanessa Martin
LOS ANGELES CITY POLICE DEPARTMENT	Melissa Hernandez

Coordinator Note RIDER A:
- COLLECTS SURVEYS
- RELEASES LOCATION

Parking

Base Camp	10201 W PICO	**Crew Parking**	10201 W PICO
Location Type : Other Location	BLVD, Los Angeles, CA, 90035	Location Type : Other Location	BLVD, Los Angeles, CA, 90035

Lane / Full Closure CURB LANE CLOSURE- S/S GALAXY WAY., AVENUE OF THE STARS- WEST TO END
FULL CLOSURE- GALAXY WAY., AVENUE OF THE STARS- CENTURY PARK E

Approximate Footage 0 - 300

Date(s) 8/15/2018 to 8/15/2018 **Time(s)** 18:00 to 02:00

NOT A PERMIT

Permit #F00140797-A

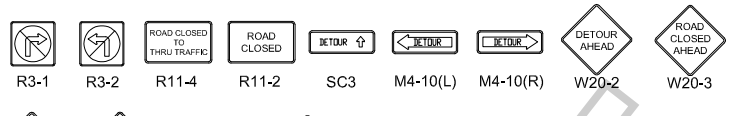

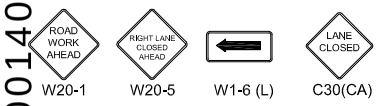

Ⓢ TRAFFIC SIGNAL

● TRAFFIC CONE

TYPE I W/ SIGN

HIGH LEVEL WARNING DEVICE

ALL TRAFFIC CONTROL WILL BE INSTALLED TO MEET OR EXCEED THE MUTCD AND WATCH MINIMUM REQUIREMENTS

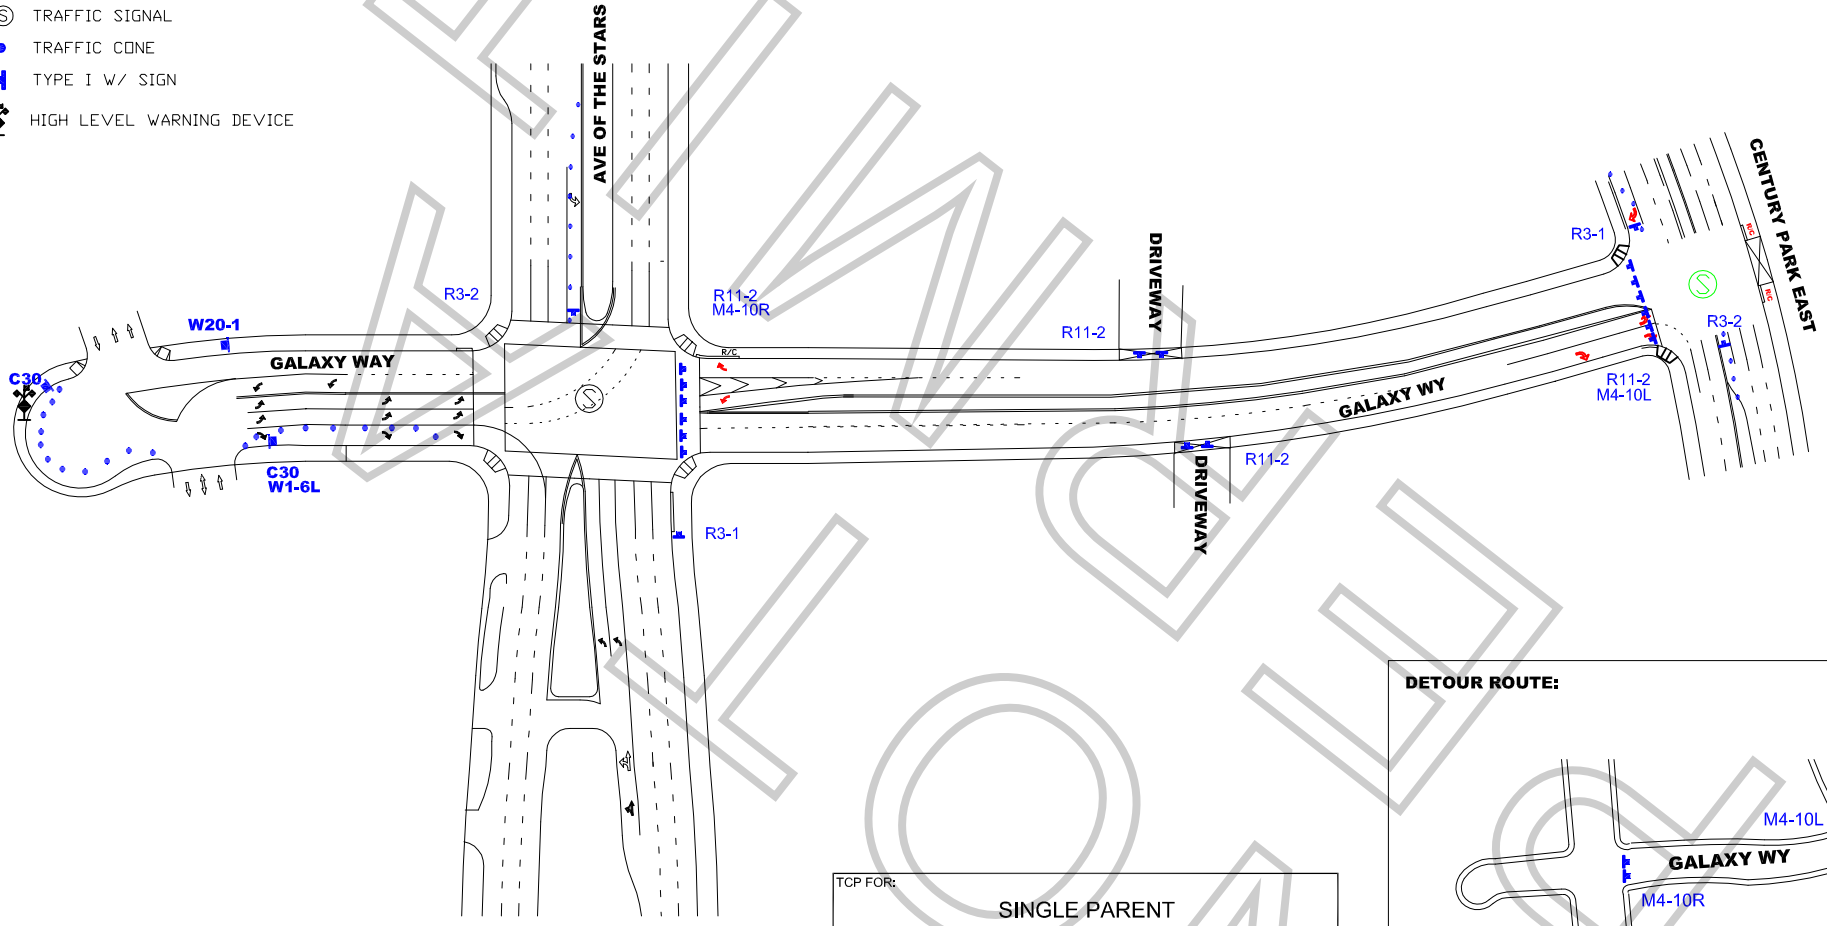

WORK ZONE TRAFFIC CONTROL PLAN GENERAL NOTES

1. DATE/TIME: 8-15-18 FROM 18:00 HOURS TO 02:00 HOURS.

2. ALL SIGNING, STRIPING, AND TRAFFIC CONTROL DEVICES SHALL CONFORM TO THE (CURRENT) STATE OF CALIFORNIA DEPARTMENT OF TRANSPORTATION (CALTRANS) STANDARD PLANS AND STANDARD SPECIFICATIONS , CALIFORNIA MUTCD, AND ANY ADDENDUMS THERETO, AND AS SHOWN ON THESE PLANS, SYMBOLS AND ABBREVIATIONS USED ARE SHOWN ON CALTRANS STANDARD PLANS.
3. THERE WILL BE NO INTERFERENCE WITH TRAFFIC SIGNALS OR CROSSWALKS.
4. CONES WILL BE 28" MINIMUM HEIGHT AND HAVE REFLECTORIZED SLEEVES FOR NIGHT WORK.
5. POLICE WILL DIRECT TRAFFIC IF NECESSARY.

TCP FOR: SINGLE PARENT

LOCATION:
S/S CURB - GALAXY WAY FROM AVE OF THE STARS WEST TO THE END CLOSURE - GALAXY WAY FROM AVE OF THE STARS TO CENTURY PARK E CITY OF LOS ANEGELES, CA

CONTACT: ELISA SMITH
OFFICE 213-763-9000
LUCAS NALPINSKI
PH# 617-283-3156

JCL TRAFFIC SERVICES
(213) 622-9775
C31-CA Lic # 805357

DATE	REVISIONS	DRAFTER: MARIO MENJIVAR
		SCALE: N.T.S.
		FILM LA: DP

DETOUR ROUTE: